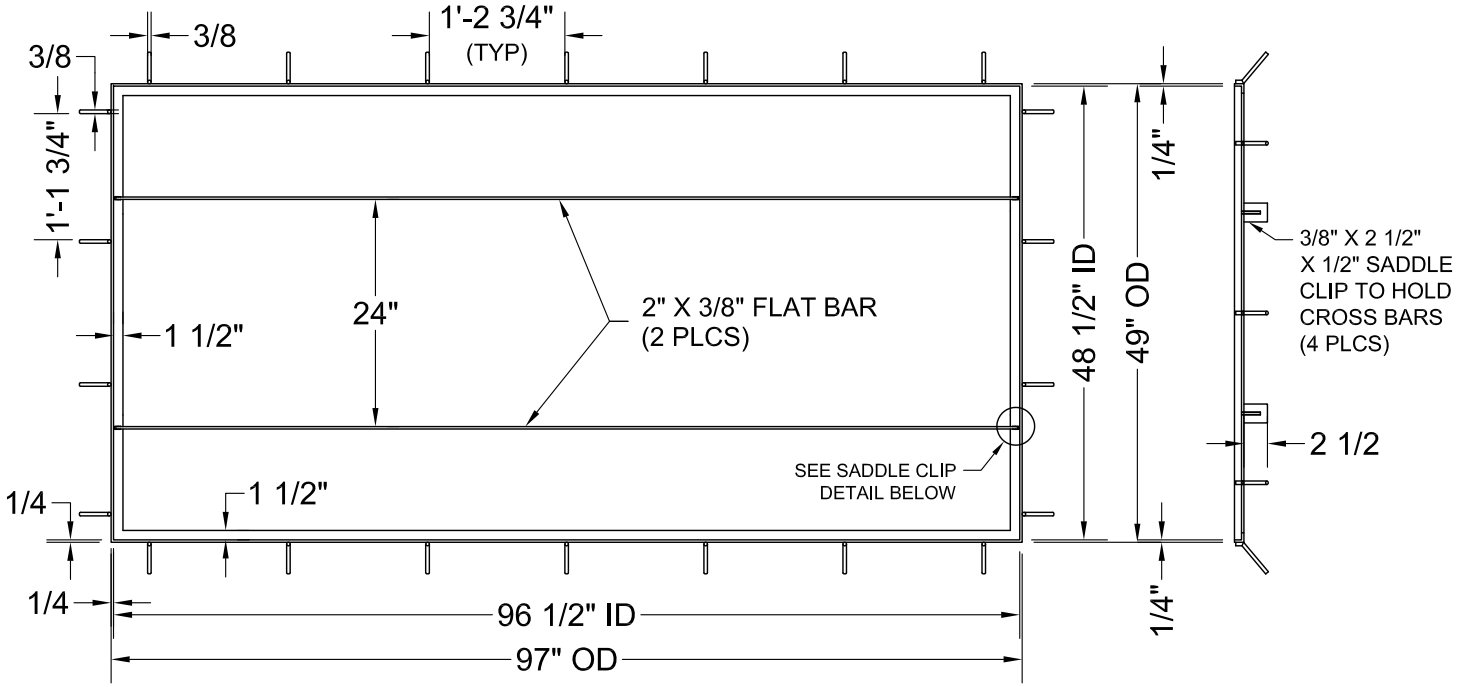

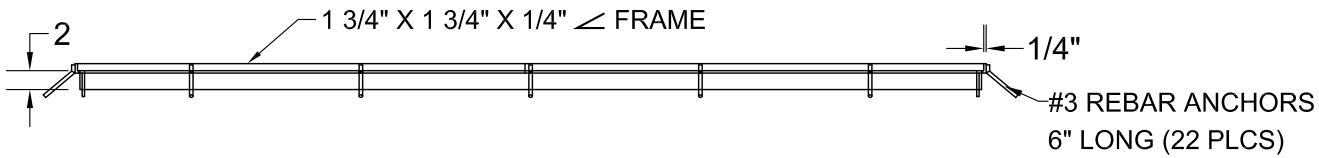

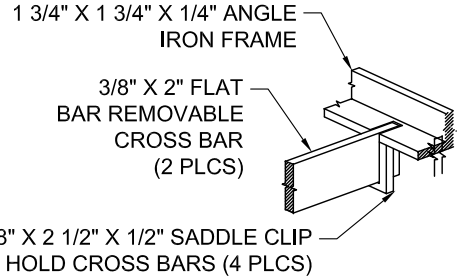

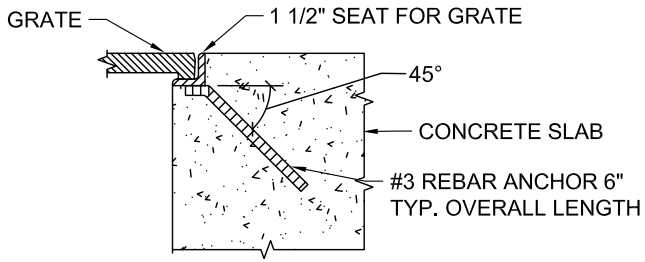

SPECIFICATIONS

- Frames are constructed of mild steel ASTM A36 (unless specified otherwise; see below).

MATERIAL OPTIONS:

[X] Mild Steel ASTM A36 (Standard)
[ ] Stainless Steel Grade 304L
[ ] Architectural Bronze ASTM B455
[ ] Structural Aluminum ASTM B221

FINISH:

-Finish will be natural raw steel (unless otherwise specified; see below

FINISH OPTIONS:

[X] Raw (Standard)
[ ] Polyester Powder Coat*
[ ] Liquid Coat (Wet Paint)*
Color:
*N/A
[ ] Galvanized
[ ]Other:

LOAD SPECIFICATIONS:

- Frame is load rated for pedestrian traffic only (unless specified otherwise; see below).

LOAD SPECIFICATION OPTIONS:

[X] Pedestrian (Standard)
[ ] H20/HS20 (Vehicular)
-Additional steel supports may be added for multiple sectioned grating and/or optional load classes.

NOTES:

- Typical 1/8" horizontal gap between grate and frame. All visible welds to be ground smooth on outside edges. Frames will be true to square or diameter. Top of grate flush with grade of surrounding topping material (paver, concrete slab, etc.)

Comments:

OLYMPIC FOUNDRY INC.

48" X 96" STYLE "CI" TREE GRATE FRAME FOR 1 1/2" GRATES

RATING: PED	PART NO. 82-6215

REV:	REV
REV: A 4/10/24 ENLARGED FRAME FROM 8'-5/8" X 4'-5/8"	–

DWG #: CI 4896 2XBARS wSPECS 1.5	SCALE: N/A	SHEET: 1 OF 1