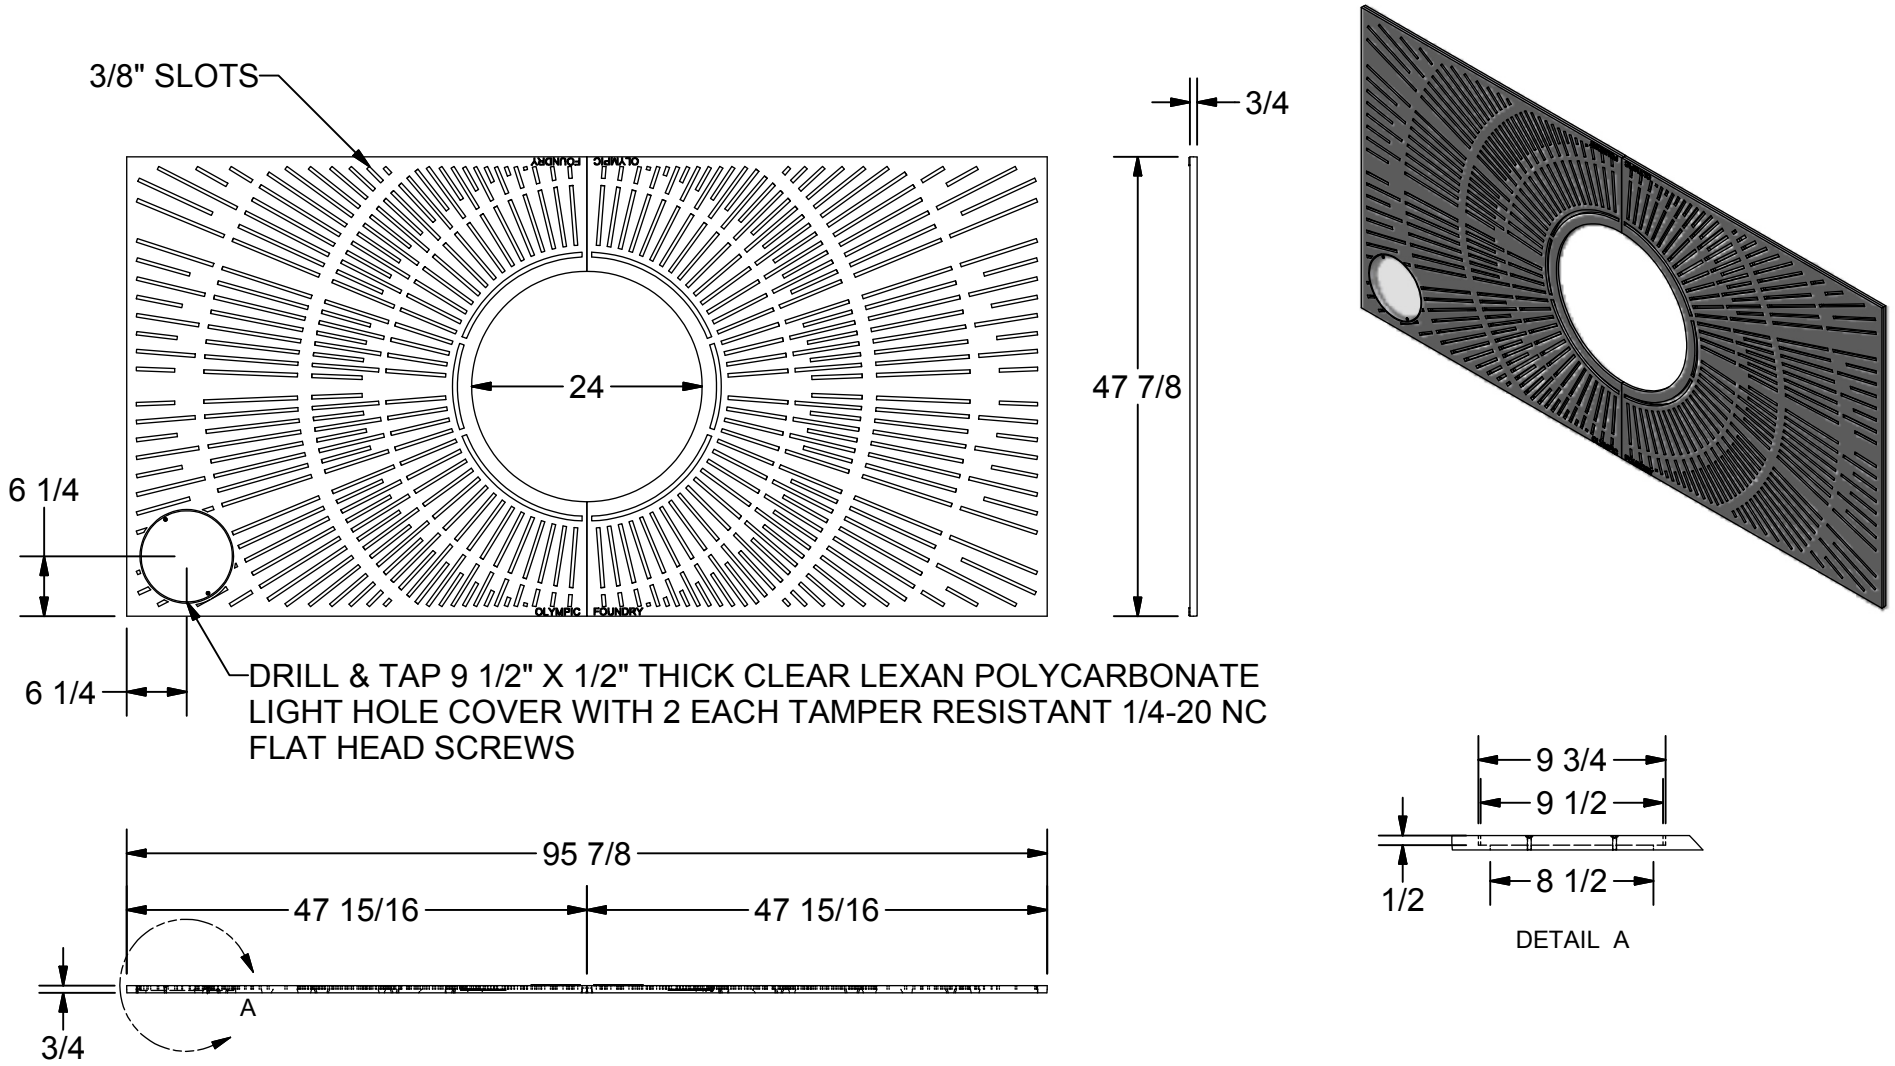

NOTES: 1. SUPPLIED BARE UNLESS OTHERWISE SPECIFIED 2. BREAK-OUT RING @ 28" 3. LIGHT HOLE CAN BE SUPPLIED WITH CLEAR LEXAN OR MATCHING GRATE		PARTS LIST SLC4896 24" OPENING: 80-7210 SLC4896 24" OPENING W/LH: 80-7215	**OLYMPIC FOUNDRY INC.**
			TITLE: 48" X 96" STYLE "SLC" TREE GRATE WITH 24" TREE OPENING AND ONE LIGHT HOLE ACCESS
			RATING: ADA & PEDESTRIAN — PART NO. SEE LIST
		MATL: DI ASTM A536 CL80-55-06	REV: — REV: -
		APX WT. 385 LBS. PER SET	REV:
DOC APPVD BY: DATE:	DWN: CM 11/15/06 CHKD:	TOLERANCES: BUILT TO AASHTO TOLERANCES. UNITS ARE IN INCHES UNLESS OTHERWISE SPECIFIED	REV: — DWG NO: SLC4896 24 1LH 80-7210 80-7215 — SCALE: N/A — SH 1 OF 1